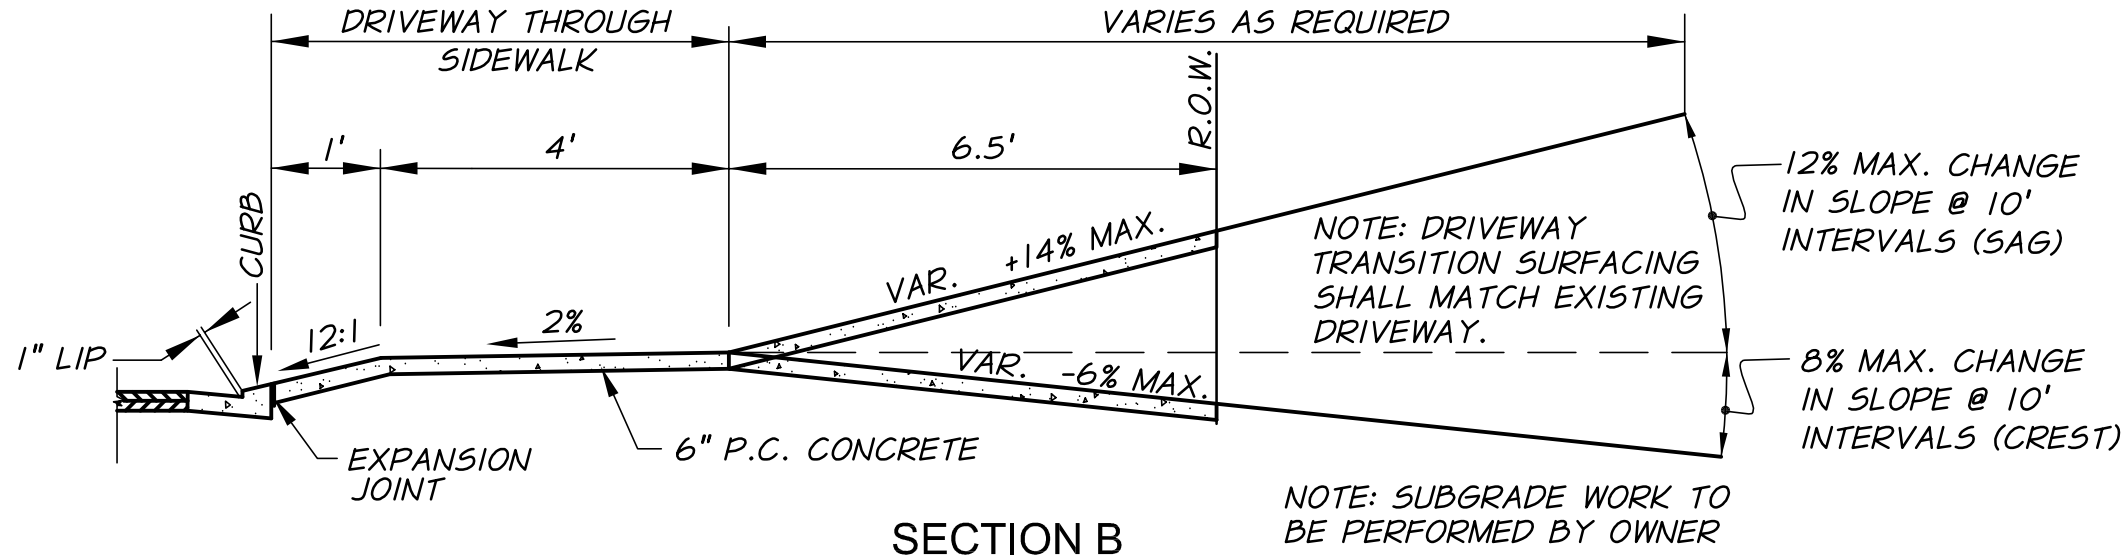

SECTION B

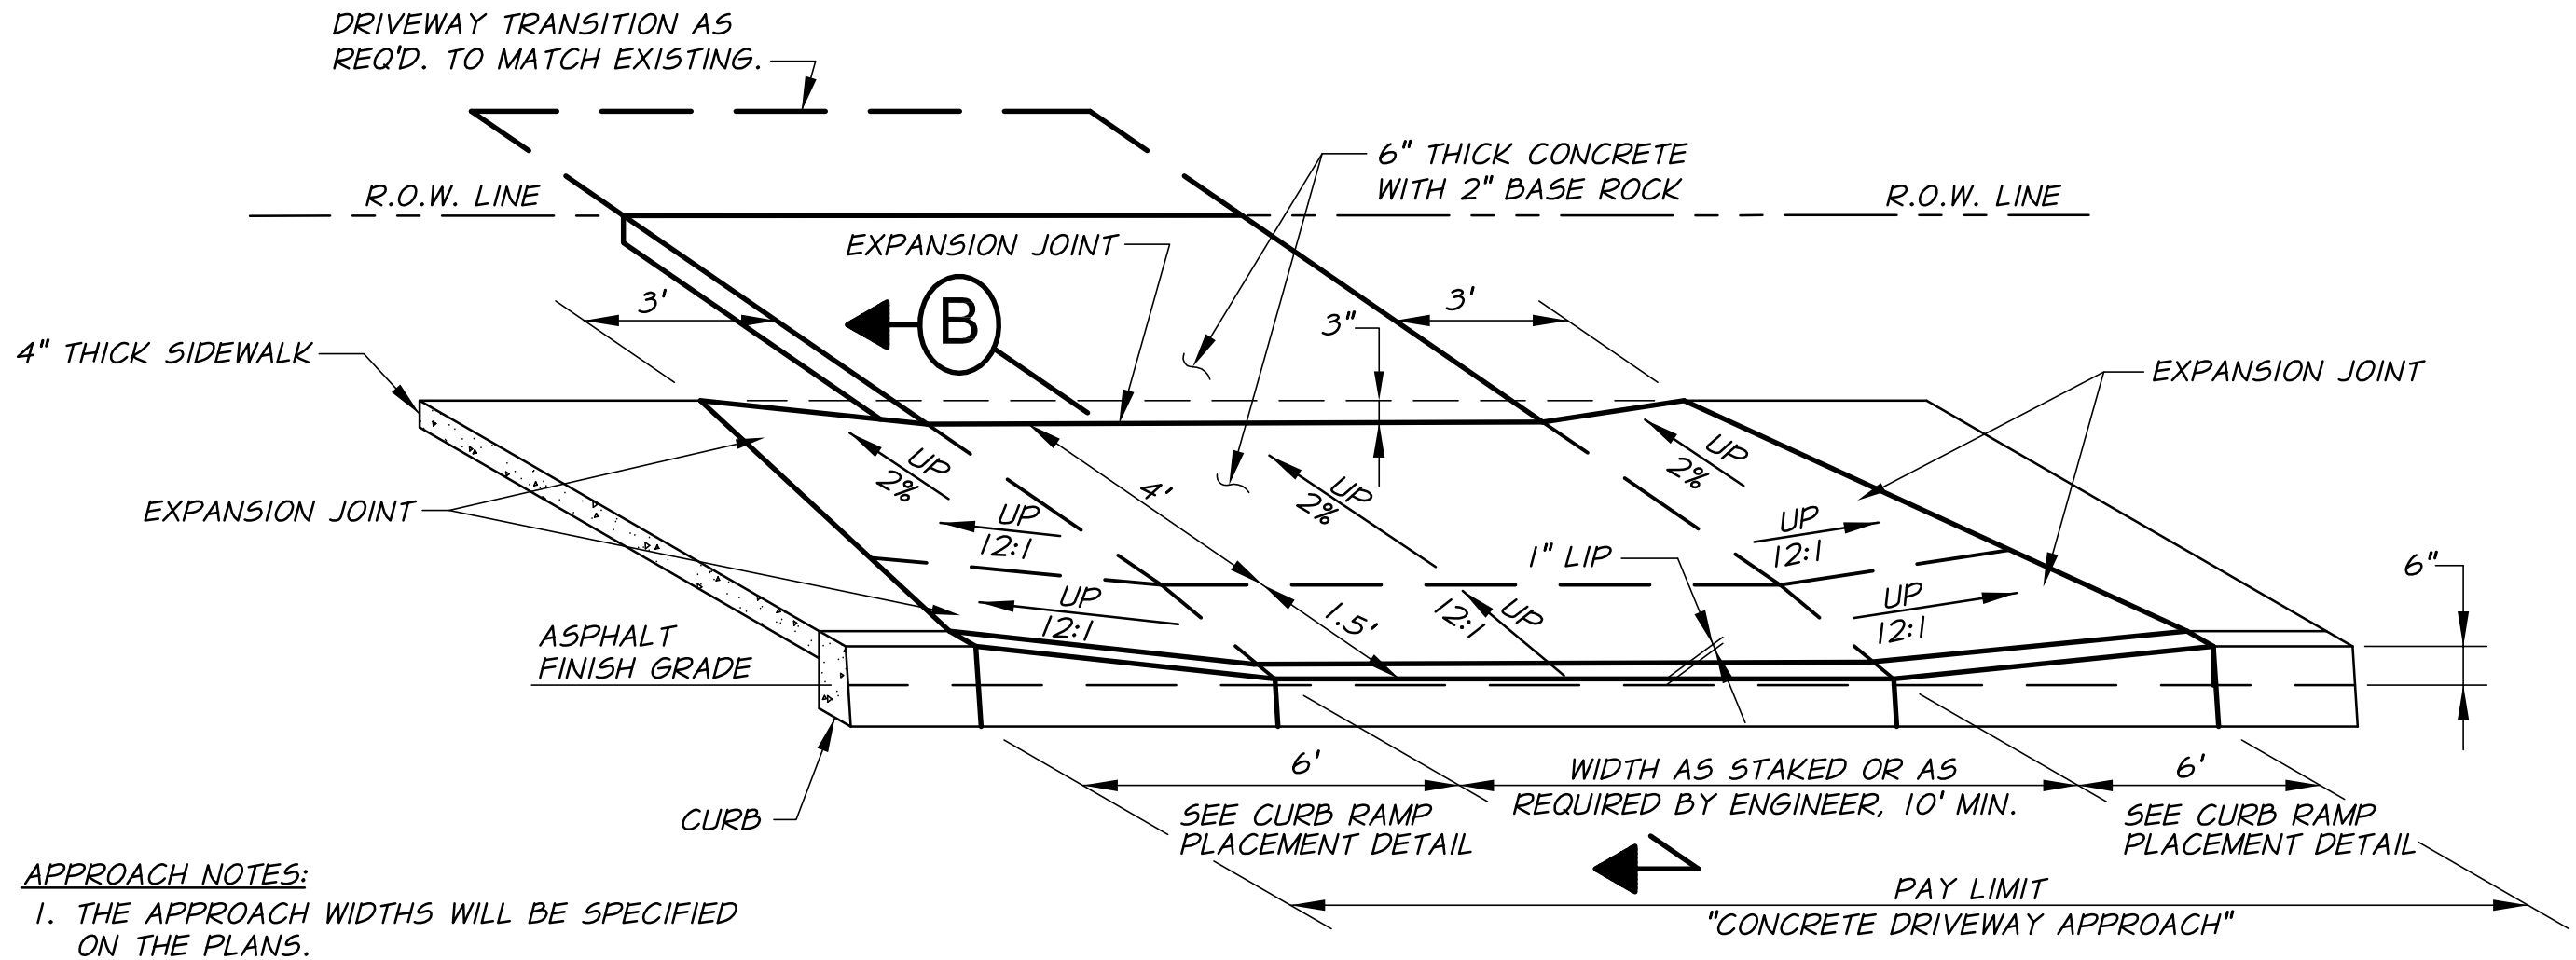

APPROACH NOTES:

1. THE APPROACH WIDTHS WILL BE SPECIFIED ON THE PLANS.
2. THE APPROACHES SHALL NOT BE PLACED INTEGRAL WITH THE SIDEWALK OR CURB AND SHALL BE ISOLATED WITH EXPANSION JOINT MATERIAL.
3. ALL APPROACH EDGES SHALL HAVE A 1/4" RADIUS.

TYPICAL DRIVEWAY APPROACH

N.T.S.

REVISION	DATE
GENERAL UPDATES	12/06

CITY OF UNION OREGON

STANDARD STREET DETAILS

DRIVEWAY APPROACH DETAIL

FIGURE **R8**

S:\UNION\Stddwg\Roads\DRIVEAPP.dwg, Layout1, 1/2/2007 10:10:35 AM, eamtz