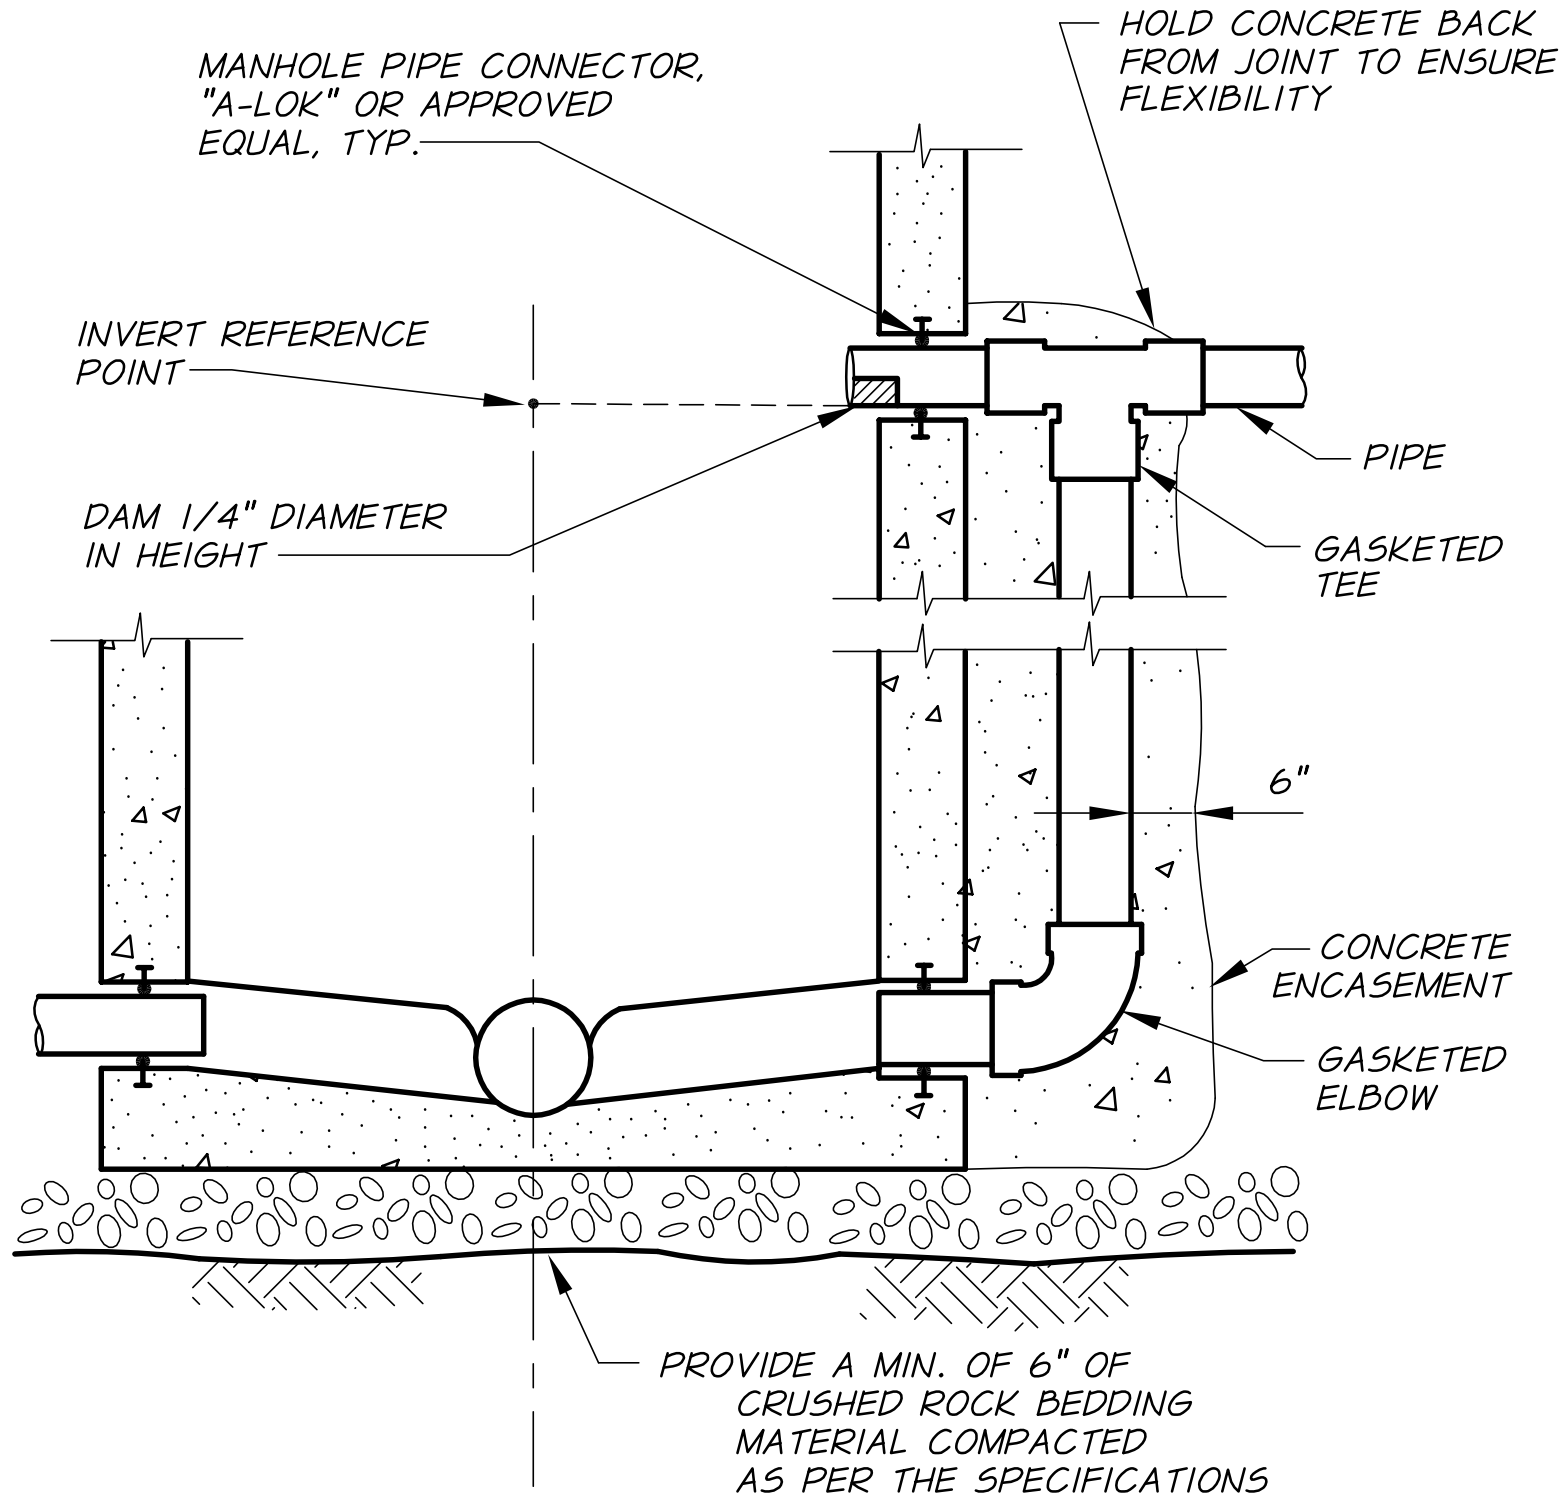

DROP PRECAST MANHOLE

N.T.S.

REVISION	DATE

CITY OF UNION OREGON

STANDARD SEWER DETAILS

DROP PRECAST MANHOLE

FIGURE

S3

S:\UNION\Stddwg\Sewer\Sew1-6~1.dwg, Layout1, 1/2/2007 10:14:35 AM, eamtz