NOTE:
PROVIDE TWO REFERENCES FROM PERMANENT OBJECTS TO THE END OF SEWER SERVICE LINE. THESE TIES SHALL BE SHOWN AND DIMENSIONED ON THE RECORD DRAWINGS.

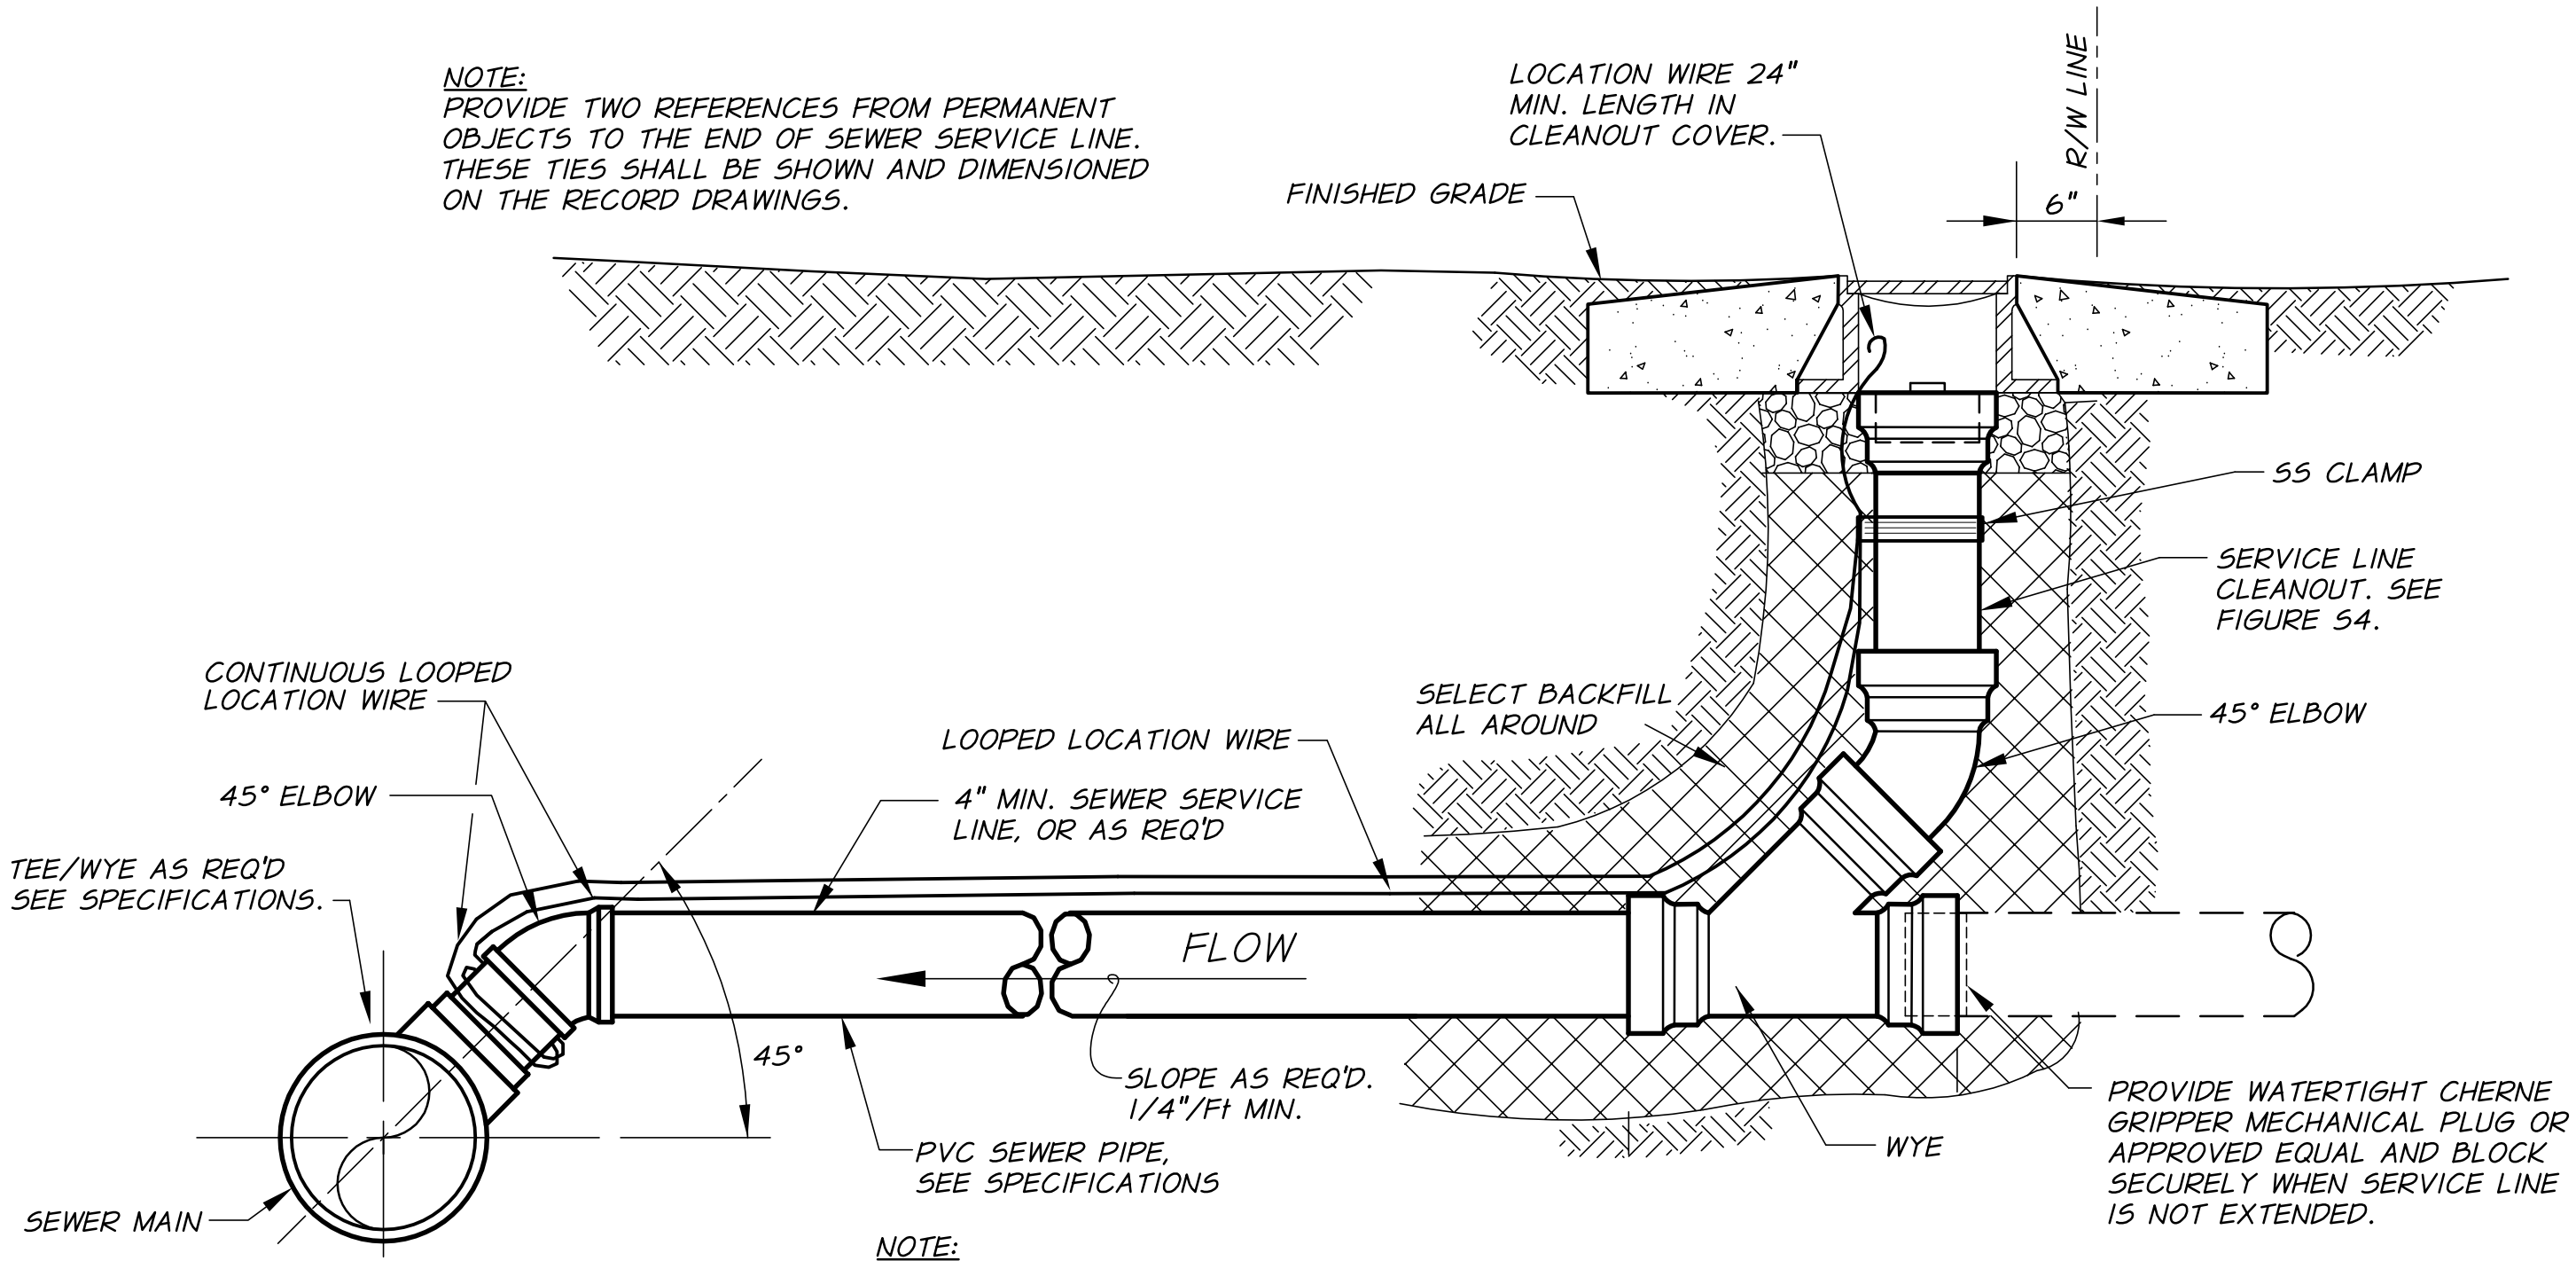

NOTE:
SERVICE LINE IS NOT NECESSARILY AT 90° TO SEWER MAIN. PROVIDE FITTINGS AS REQ'D. TO INSTALL SERVICE

SEWER SERVICE LINE

N.T.S.

REVISION	DATE
GENERAL UPDATES	12/06

CITY OF UNION OREGON

STANDARD WATER DETAILS

SEWER SERVICE LINE

FIGURE

S6

S:\UNION\Stddwg\Sewer\SEWSERV.dwg, Layout1, 1/2/2007 10:16:35 AM, earntz