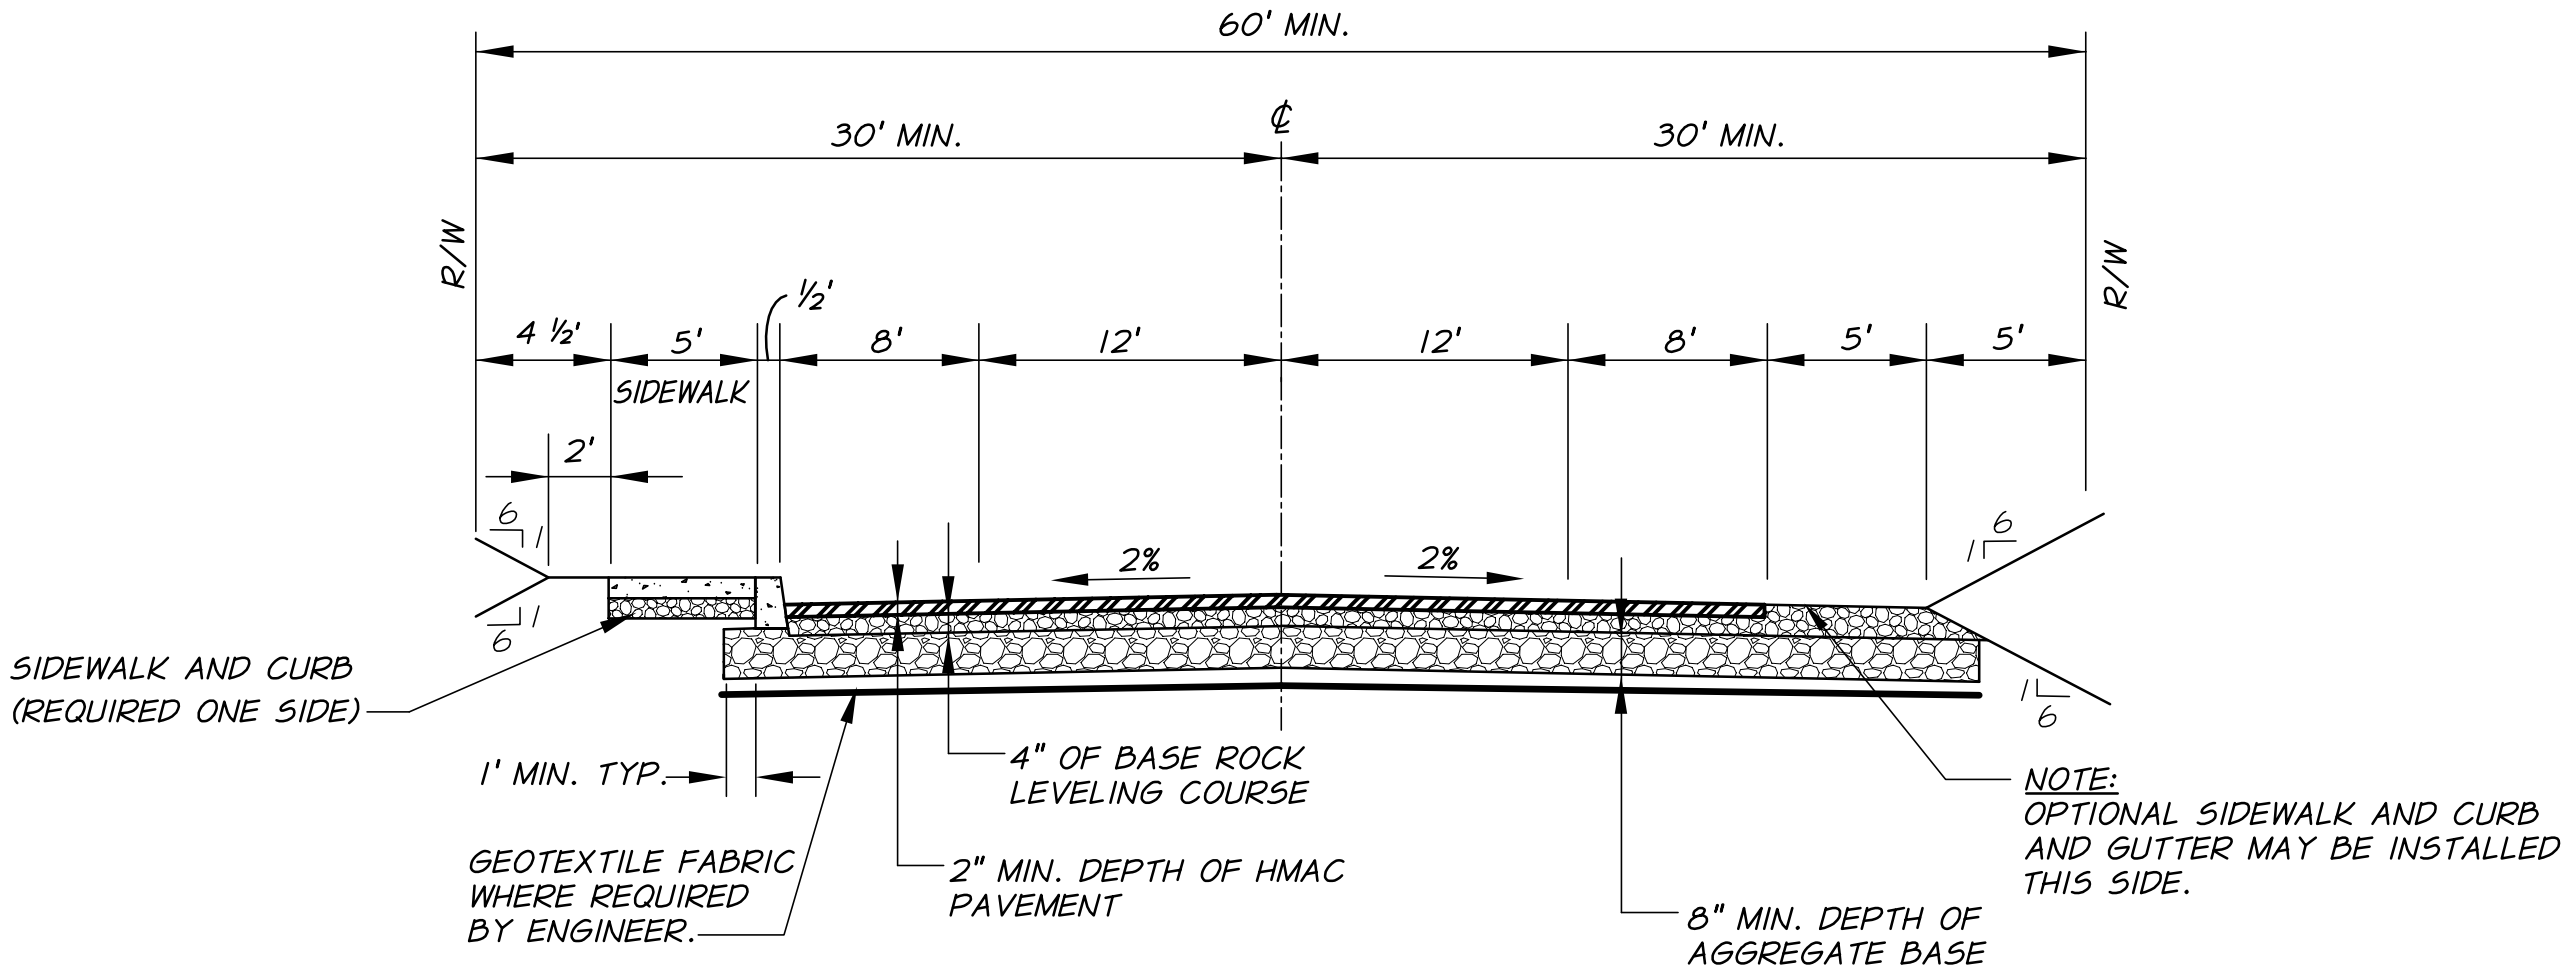

TYPICAL SECTION

MINOR COLLECTOR STREET

N.T.S.

REVISION	DATE
GENERAL UPDATES	12/06

CITY OF UNION OREGON

STANDARD STREET DETAILS
TYPICAL SECTION
MINOR COLLECTOR STREET

FIGURE
R2

S:\UNION\Stddwg\Roads\STREET2.dwg, Layout1, 1/2/2007 10:07:15 AM, earnitz